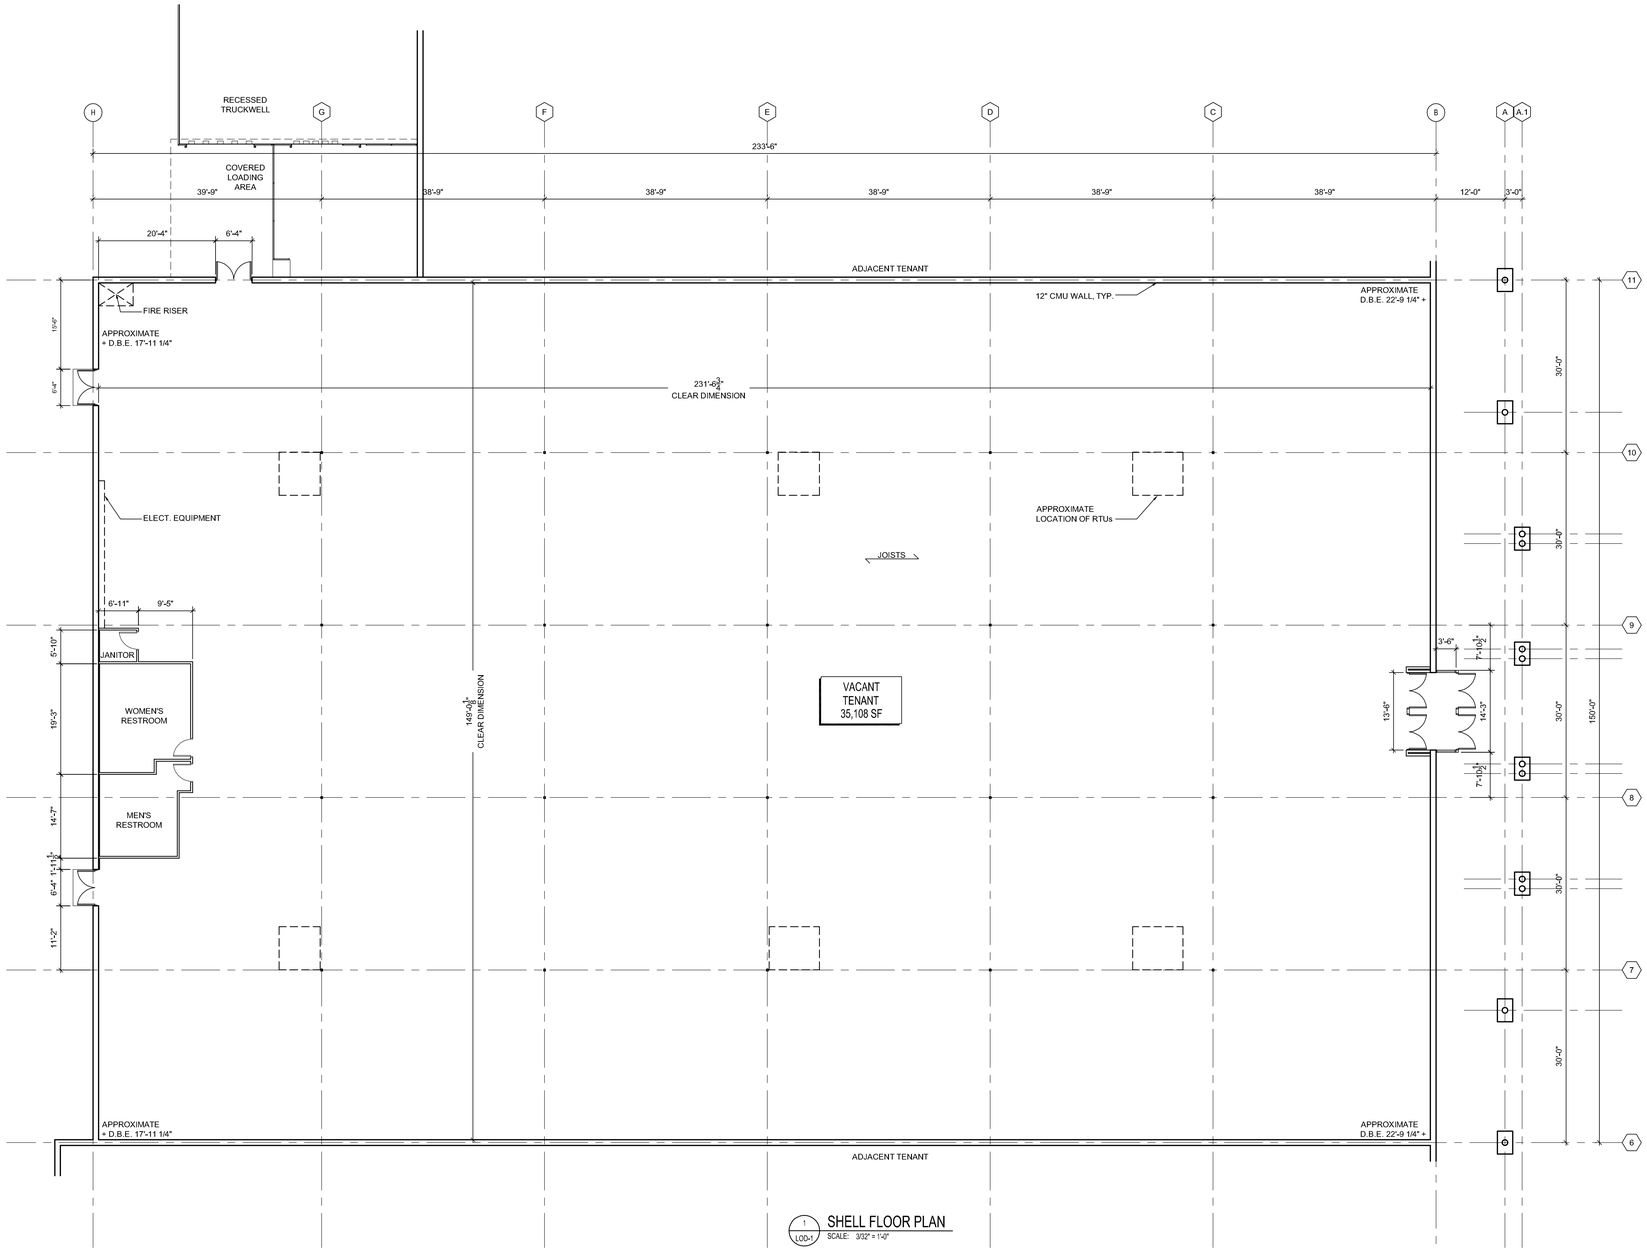

1 LOD-1 SHELL FLOOR PLAN
SCALE: 3/32" = 1'-0"

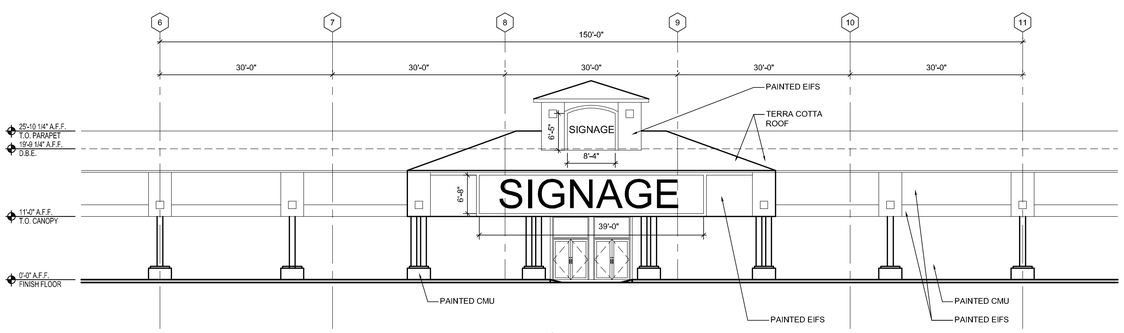

2 LOD-1 ELEVATION
SCALE: 3/32" = 1'-0"

CONSULTANT

SEAL

ISSUE & REVISION RECORD

#	DATE	DESCRIPTION

This document is © Phillips Partnership, PC and is considered an Instrument of Service and is solely for use with respect to the project as indicated below. All rights reserved. This document may not be reproduced without the prior written consent of Phillips Partnership, PC.

TENANT

PROJECT

BUTLER PLAZA

CLIENT

SHELL FLOOR PLAN AND ELEVATION

SHEET NUMBER

LOD-1

NORTH TERRACES
400 PERIMETER CENTER TERRACE
SUITE 650
ATLANTA, GEORGIA 30346